GOVERNMENT OF ODISHA
DEPARTMENT OF WATER RESOURCES

BIDDING DOCUMENT FOR EPC CONTRACT

Bid Identification No. CE&BM-MB-13/2026-27

Name of work :

"Construction of Riverfront Development from Mandalia to Chaunrpur Bridge along the Mahanadi River (Phase-I) in Sambalpur District, Odisha on "EPC-Turnkey" basis including Power Connectivity system and Operation and Maintenance of complete commissioned project for five years."

VOLUME - III

MAPS & DRAWINGS

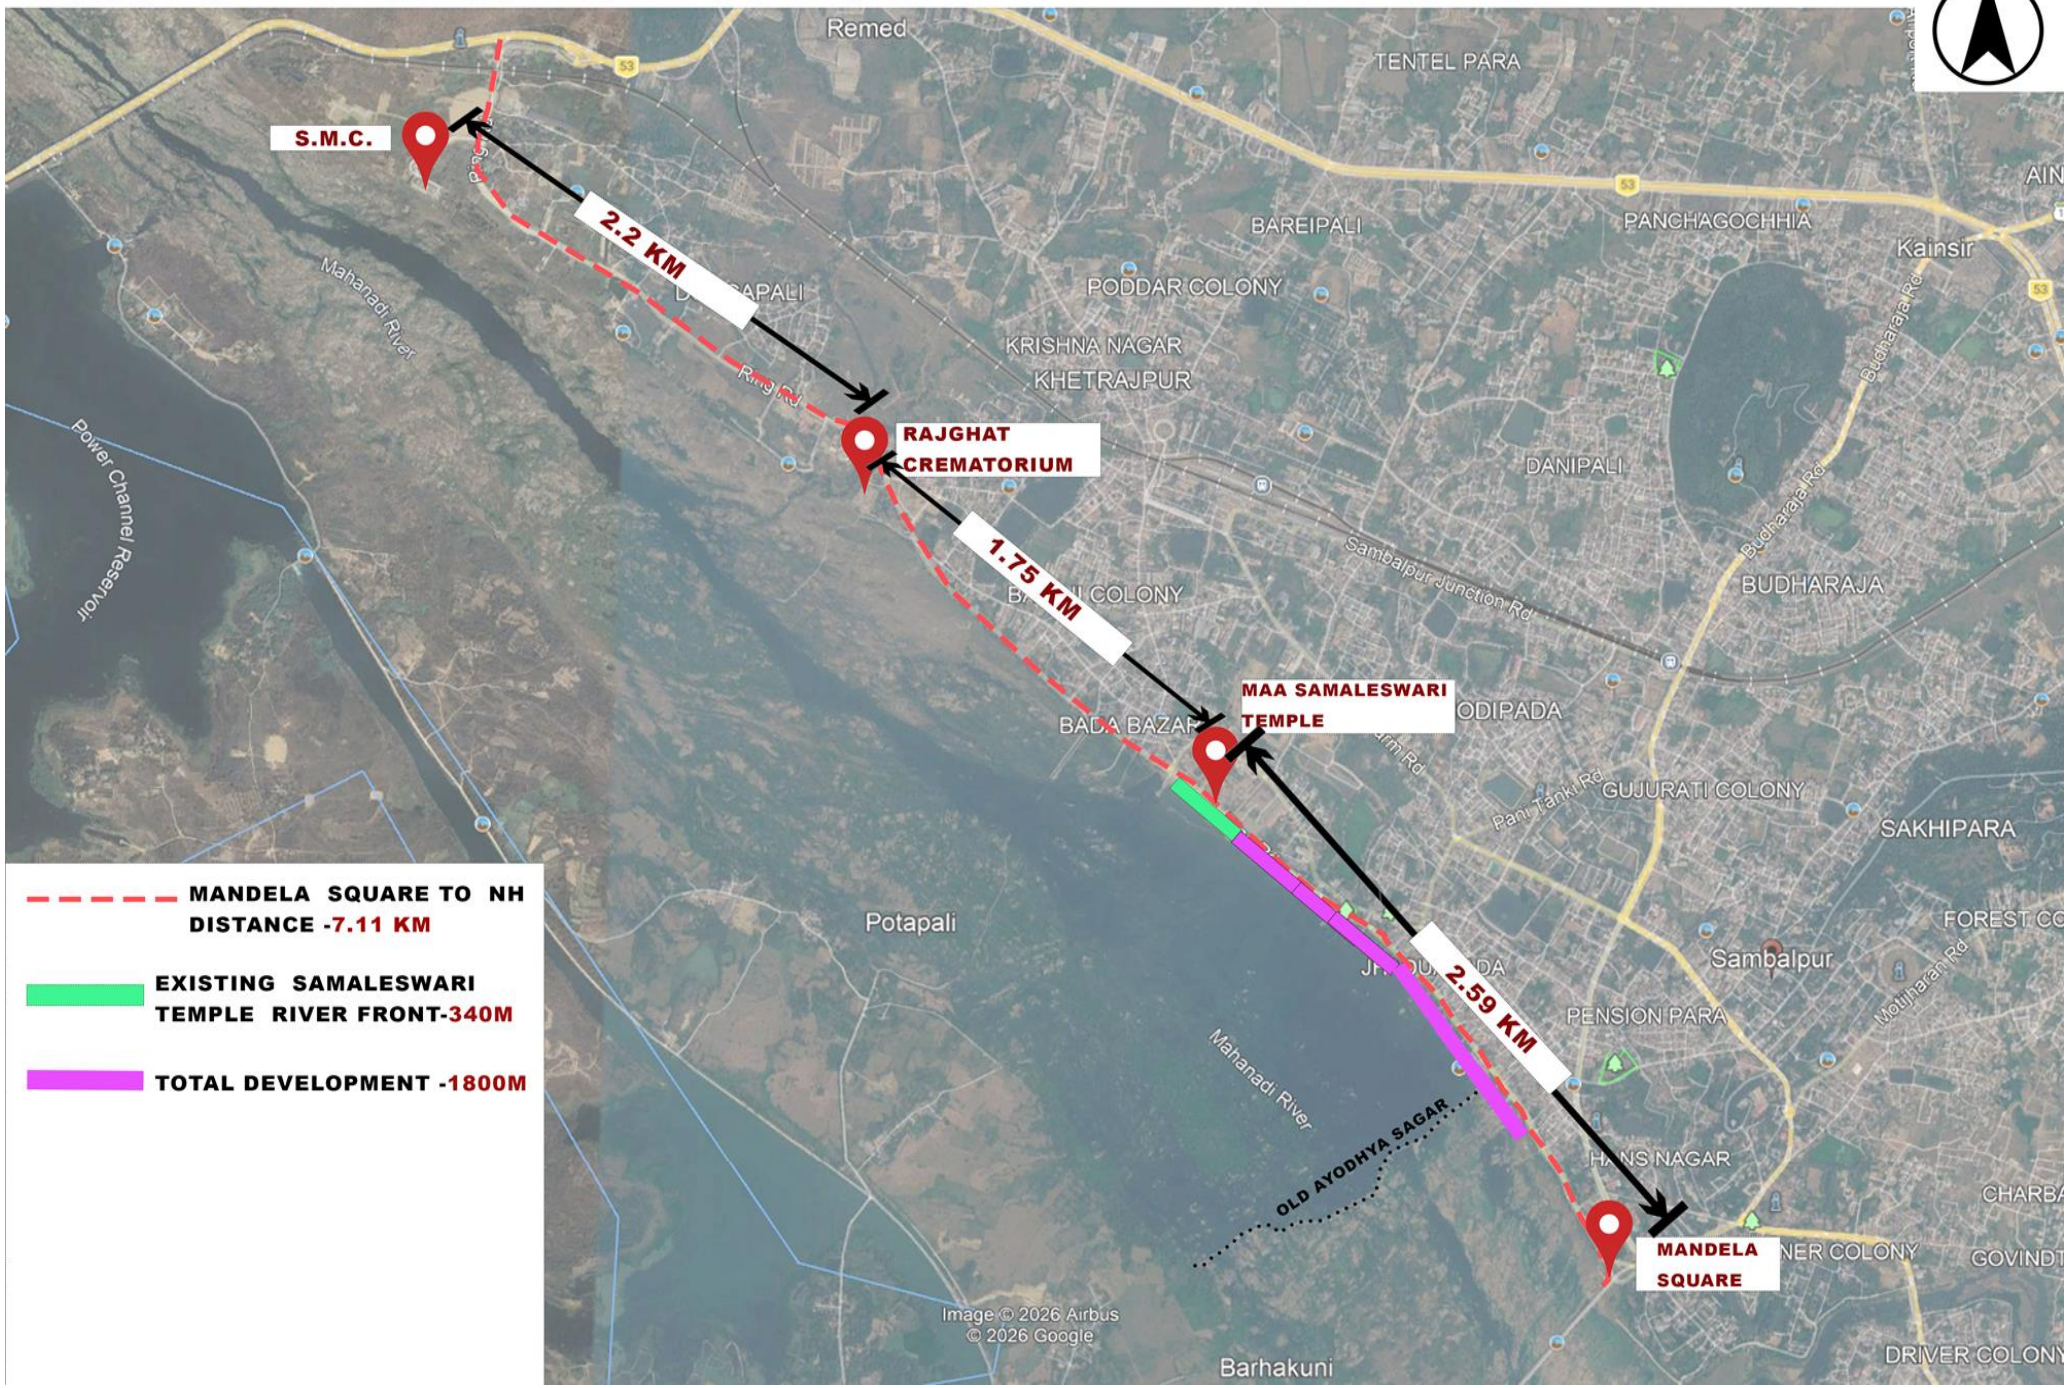
(EPC CONTRACT)

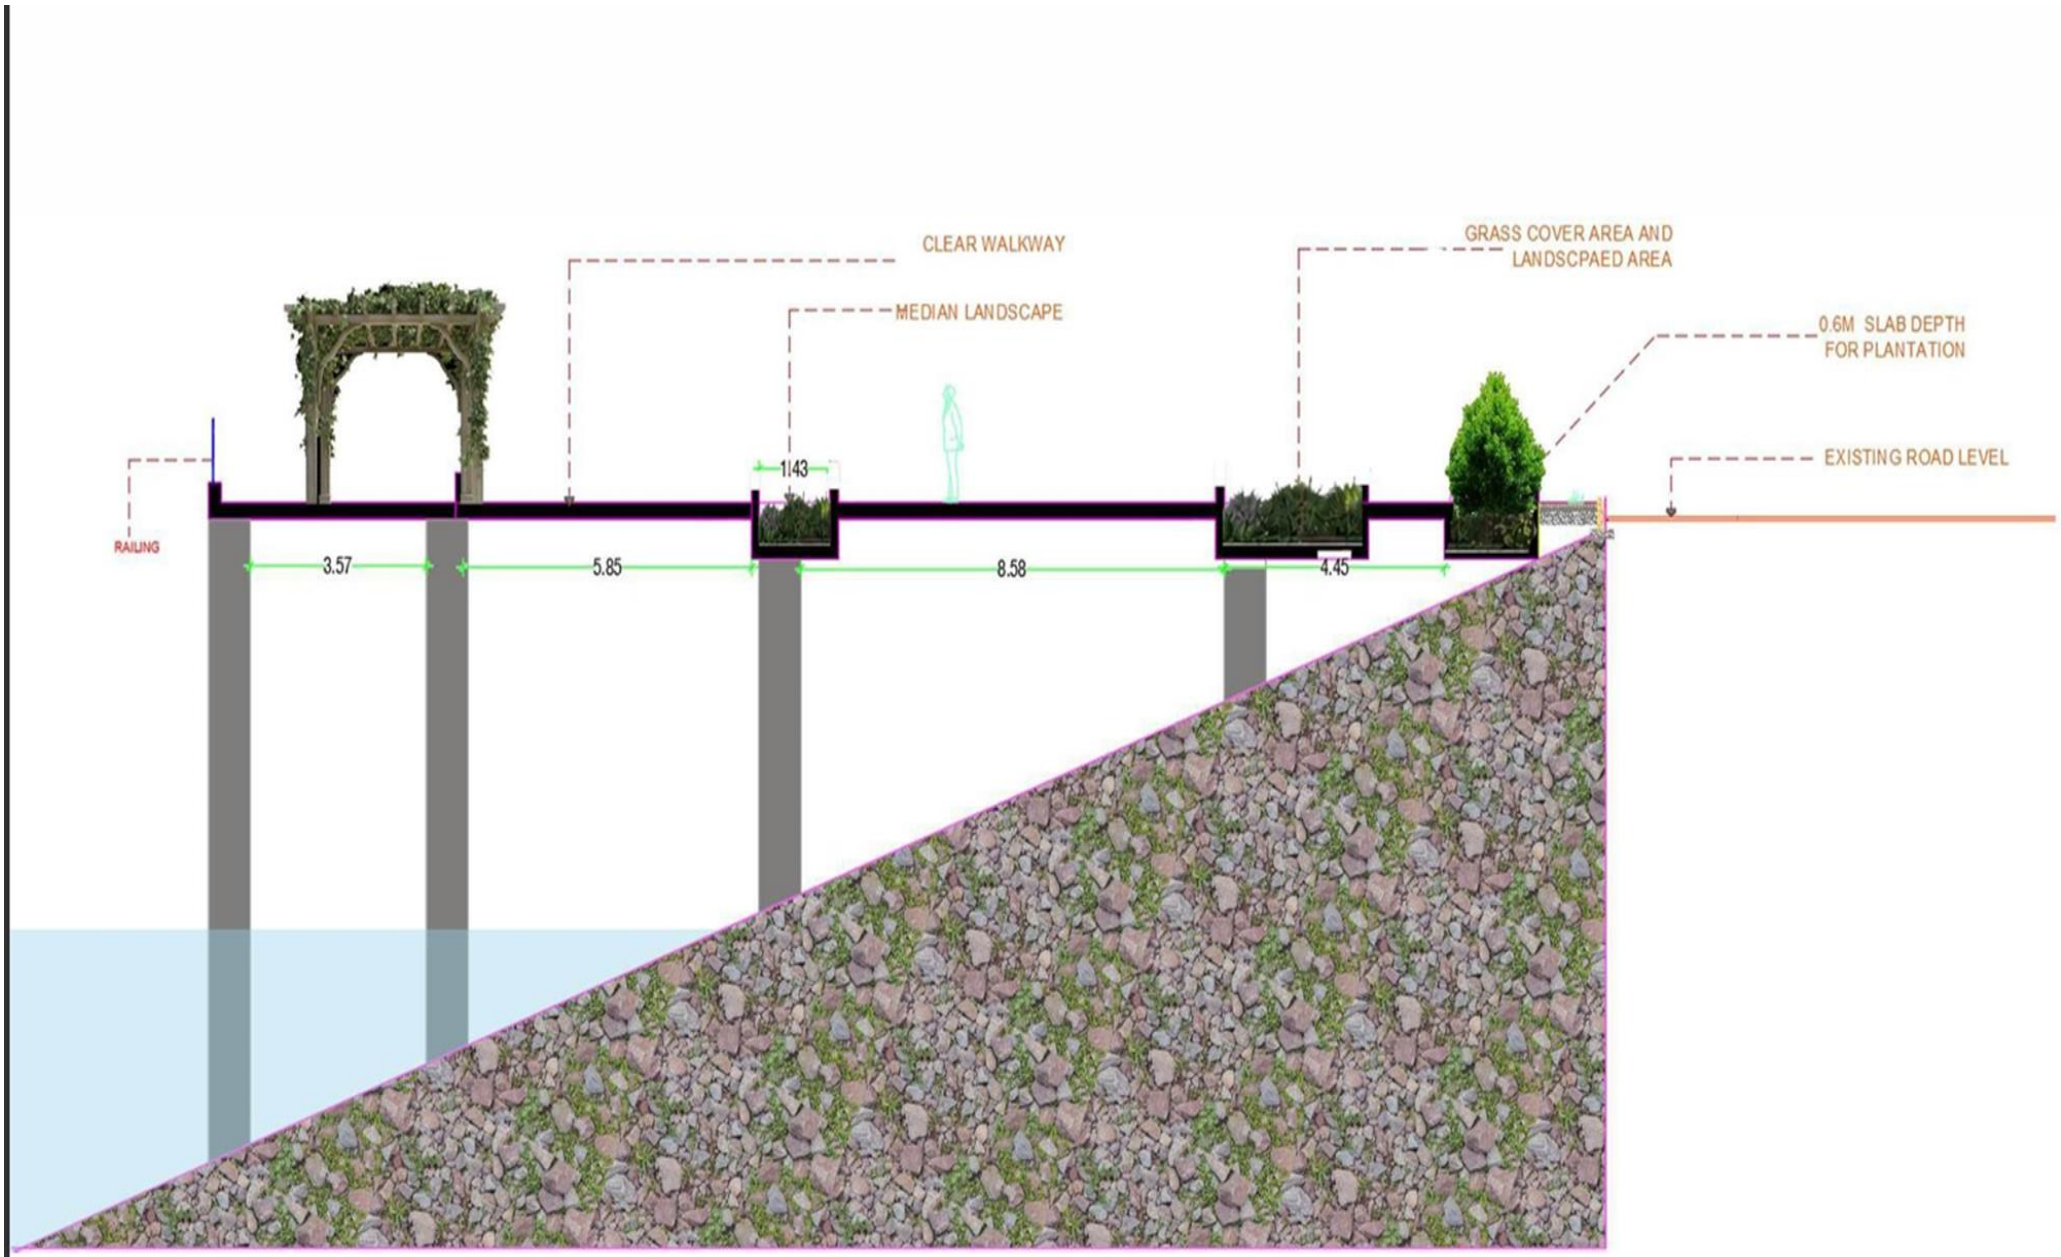
Chief Engineer & Basin Manager, Mahanadi Basin,Burla

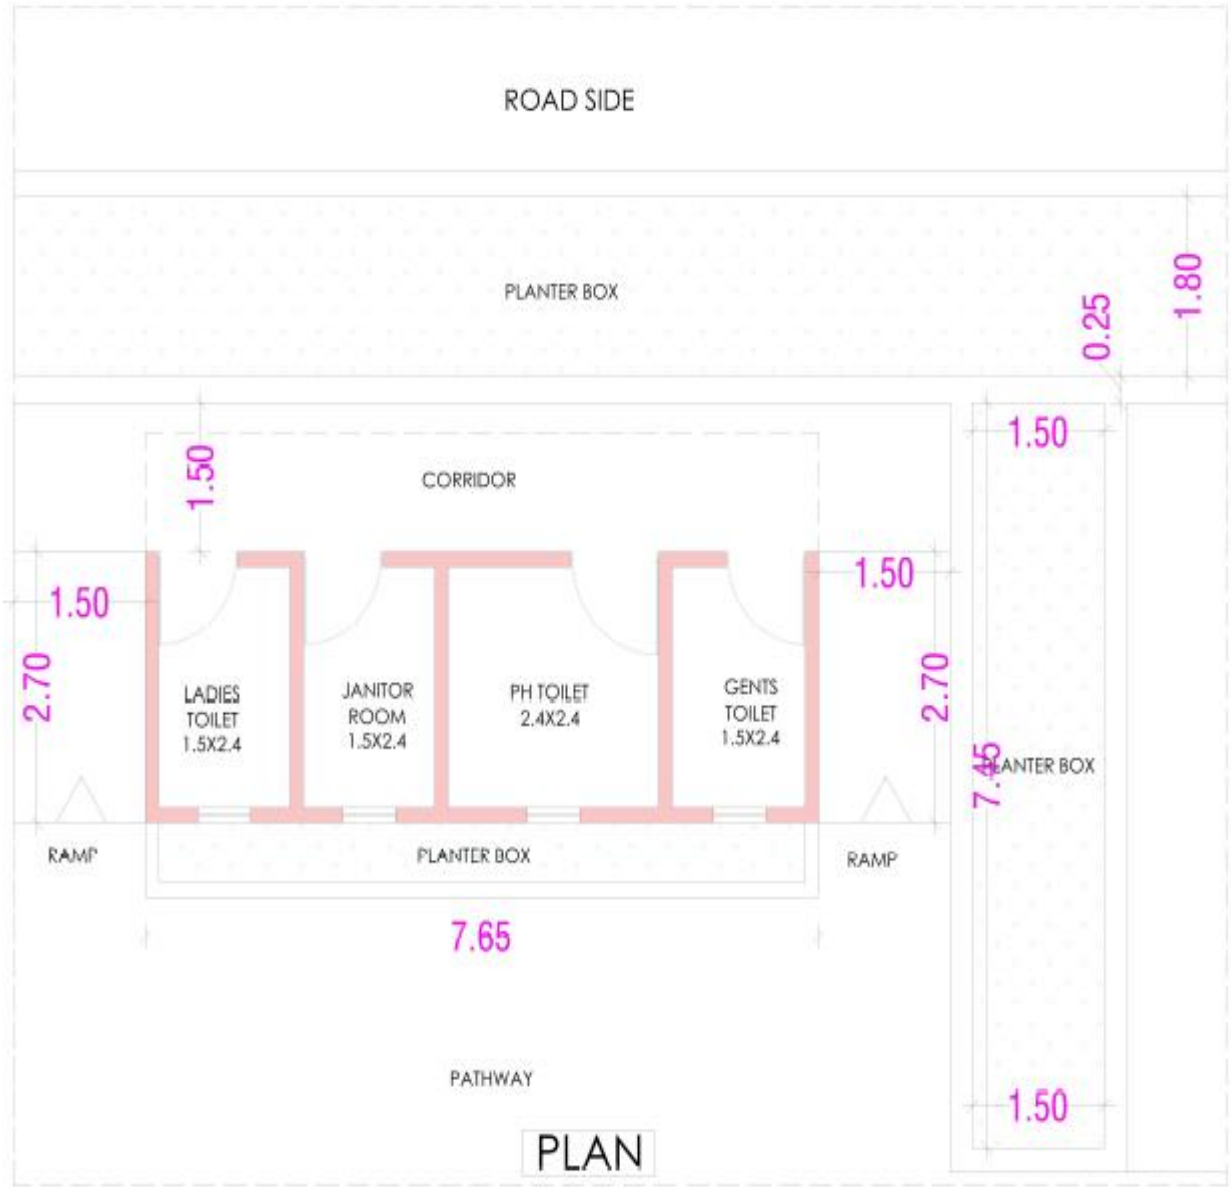
VOLUME-III MAPS & DRAWINGS

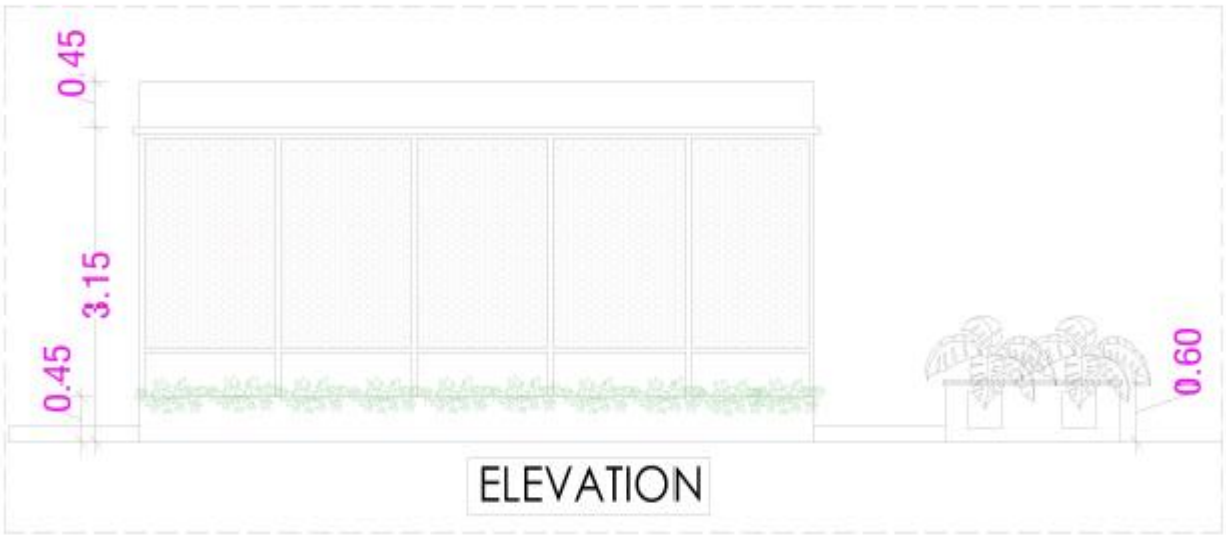
These drawings are only for reference purpose.

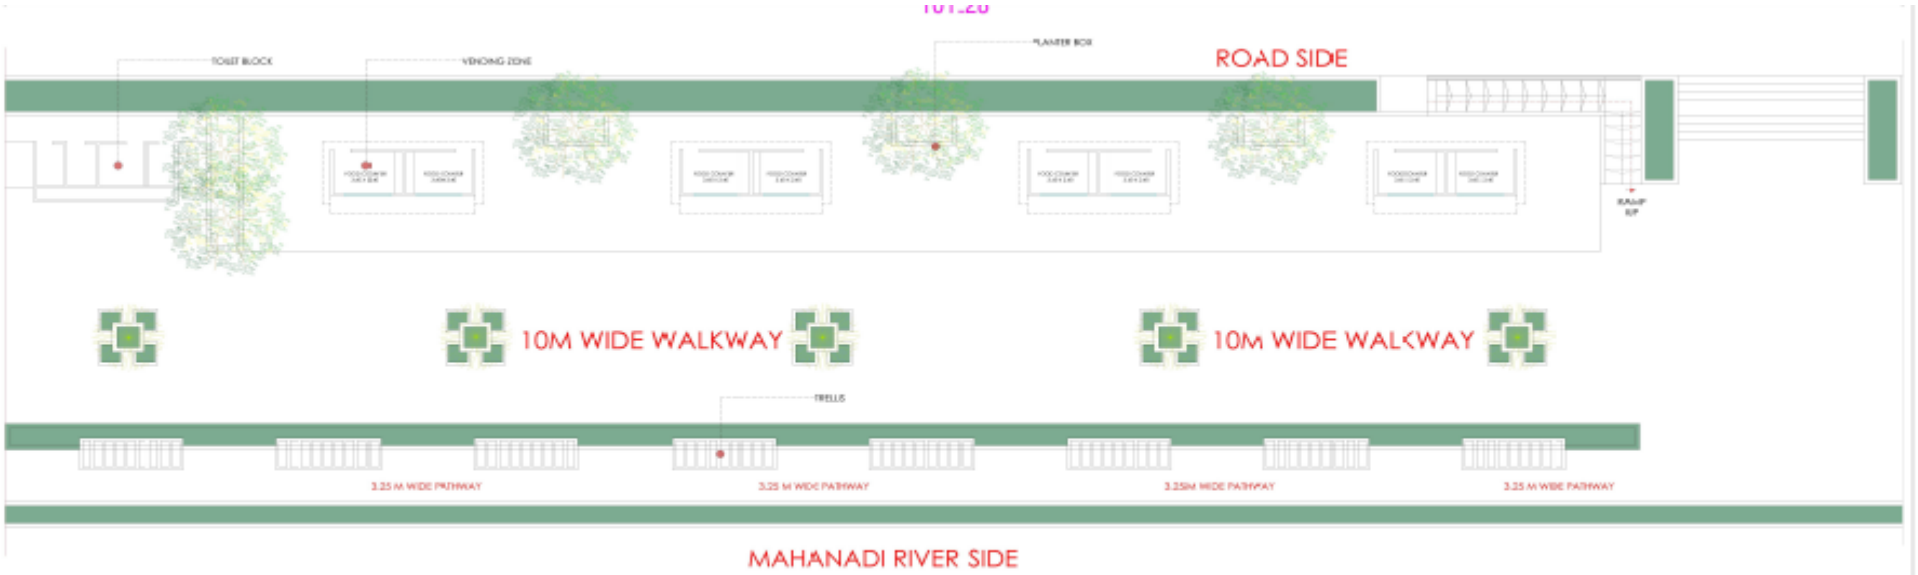
SAMBALPUR RIVER FRONT DEVELOPMENT - DETAIL STRETCH



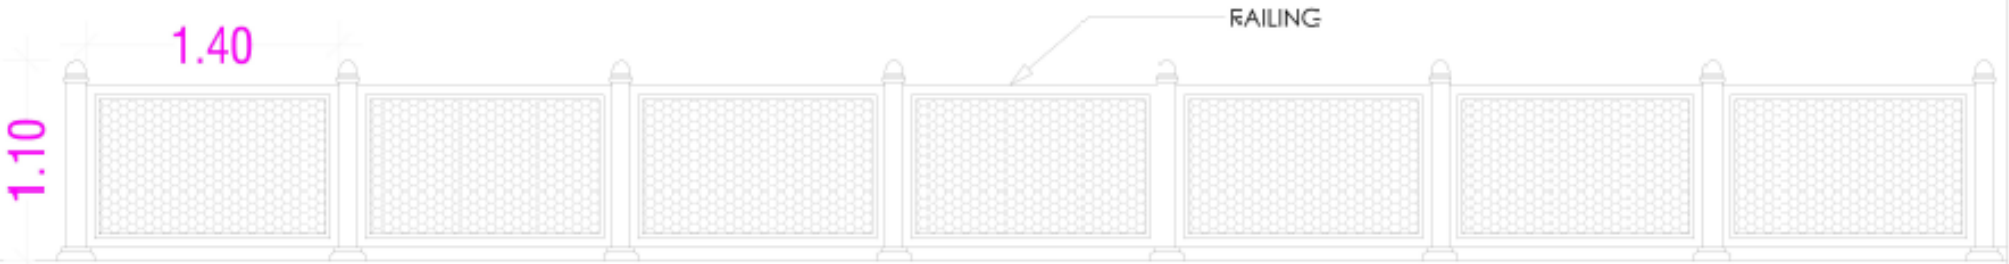

CLEAR WALKWAY
MEDIAN LANDSCAPE
GRASS COVER AREA AND
LANDSCPAED AREA
0.6M SLAB DEPTH
FOR PLANTATION
EXISTING ROAD LEVEL
RAILING
1.43
3.57
5.85
8.58
4.45


ROAD SIDE
PLANTER BOX
1.80
0.25
1.50
CORRIDOR
1.50
1.50
1.50
2.70
2.70
LADIES TOILET 1.5X2.4
JANITOR ROOM 1.5X2.4
PH TOILET 2.4X2.4
GENTS TOILET 1.5X2.4
7.45
PLANTER BOX
RAMP
PLANTER BOX
RAMP
7.65
PATHWAY
1.50
PLAN

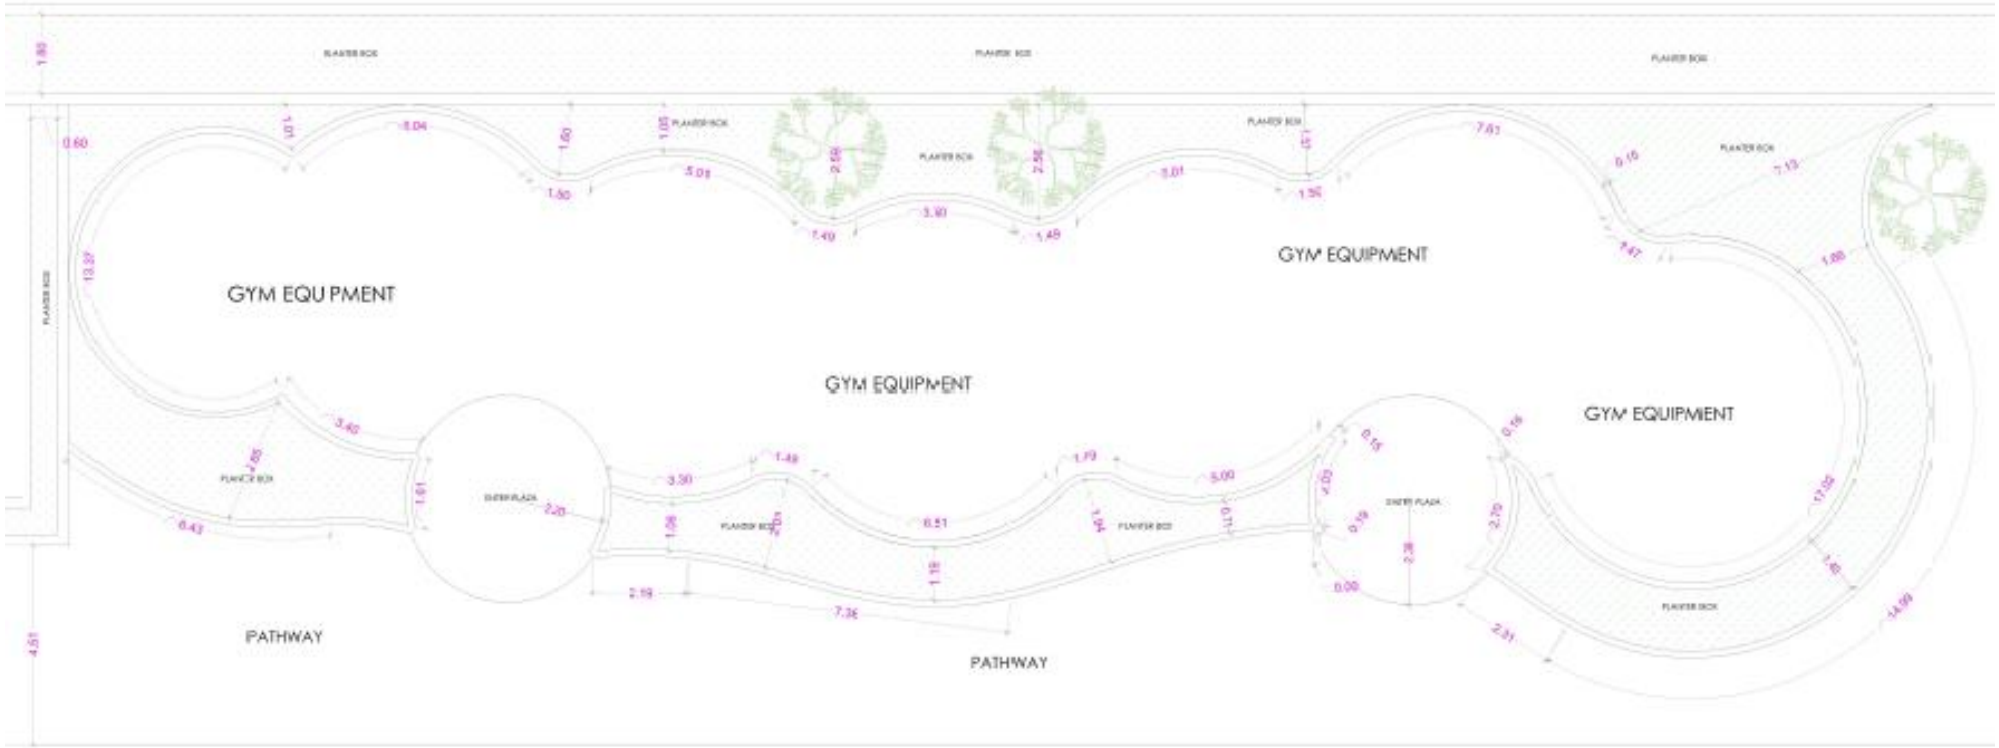

0.45
3.15
0.45
0.60
ELEVATION


TOILET BLOCK
VENDING ZONE
PLANTER BOX
ROAD SIDE
10M WIDE WALKWAY
10M WIDE WALKWAY
TRELLIS
3.25 M WIDE PATHWAY
3.25 M WIDE PATHWAY
3.25M WIDE PATHWAY
3.25 M WIDE PATHWAY
MAHANADI RIVER SIDE

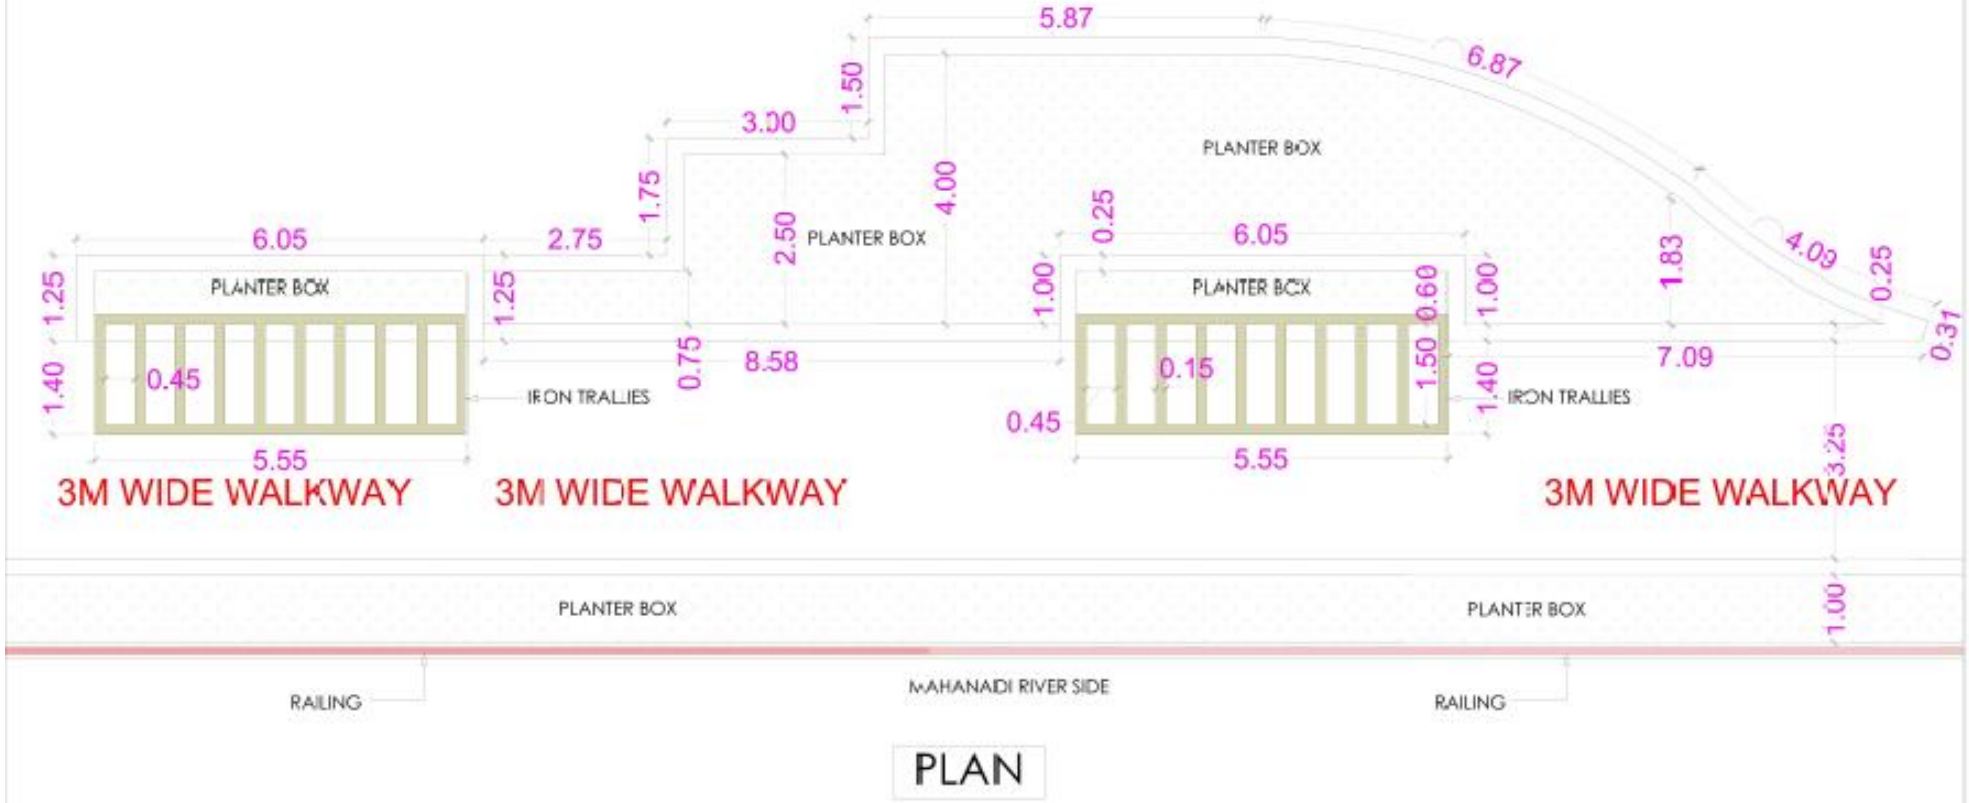

PLANTER BOX
6.00M WIDE PATHWAY
6.00M WIDE PATHWAY
6.00M WIDE PATHWAY
6.00M WIDE PATHWAY
6.00M WIDE PATHWAY
3.00M WIDE PATHWAY
3.00M WIDE PATHWAY
3.00M WIDE PATHWAY
3.00M WIDE PATHWAY
3.00M WIDE PATHWAY
3.00M WIDE PATHWAY
3.00M WIDE PATHWAY
3.00M WIDE PATHWAY
3.00M WIDE PATHWAY



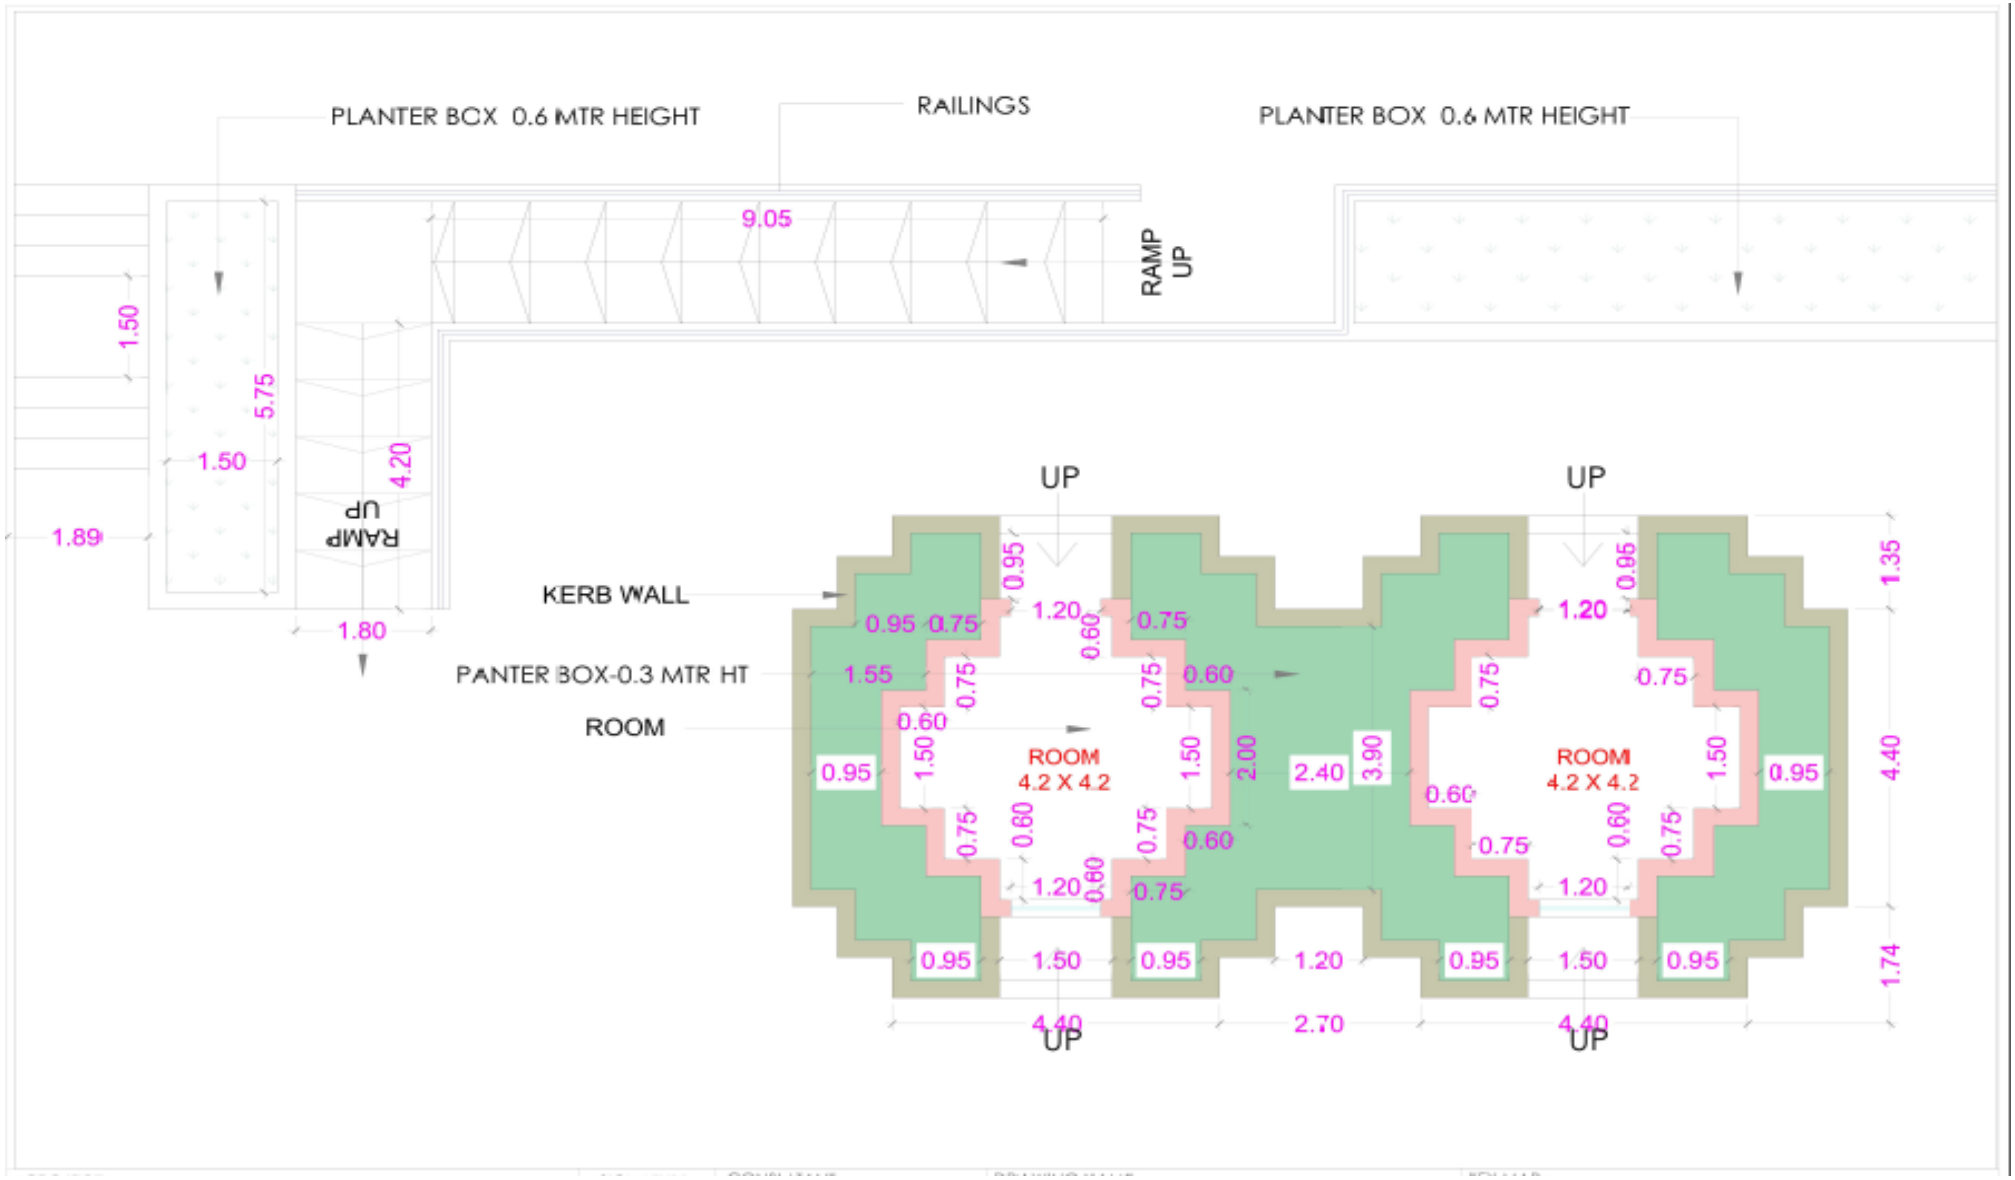
DETAIL AT- C


GYM EQU PMENT
GYM EQUIPMENT
GYM EQUIPMENT
GYM EQUIPMENT
PATHWAY
PATHWAY

PLAN


5.87
6.87
1.50
3.00
PLANTER BOX
4.00
1.75
2.50
PLANTER BOX
6.05
2.75
0.25
6.05
1.25
PLANTER BOX
1.25
1.00
PLANTER BOX
0.60
1.00
1.83
4.03
0.25
0.37
0.45
0.75
8.58
0.15
1.50
7.09
1.40
IRON TRALLIES
1.40
IRON TRALLIES
0.45
5.55
5.55
3.25
3M WIDE WALKWAY
3M WIDE WALKWAY
3M WIDE WALKWAY
PLANTER BOX
PLANTER BOX
1.00
RAILING
MAHANADI RIVER SIDE
RAILING

PLAN


PLANTER BOX 0.6 MTR HEIGHT
RAILINGS
PLANTER BOX 0.6 MTR HEIGHT
9.05
RAMP UP
1.50
5.75
1.50
4.20
RAMP UP
1.89
1.80
KERB WALL
PANTER BOX-0.3 MTR HT
ROOM
UP
UP
ROOM 4.2 X 4.2
ROOM 4.2 X 4.2
0.95
0.75
1.20
0.60
1.55
2.00
2.40
3.90
1.35
4.40
1.74
4.40
2.70
4.40
UP
UP